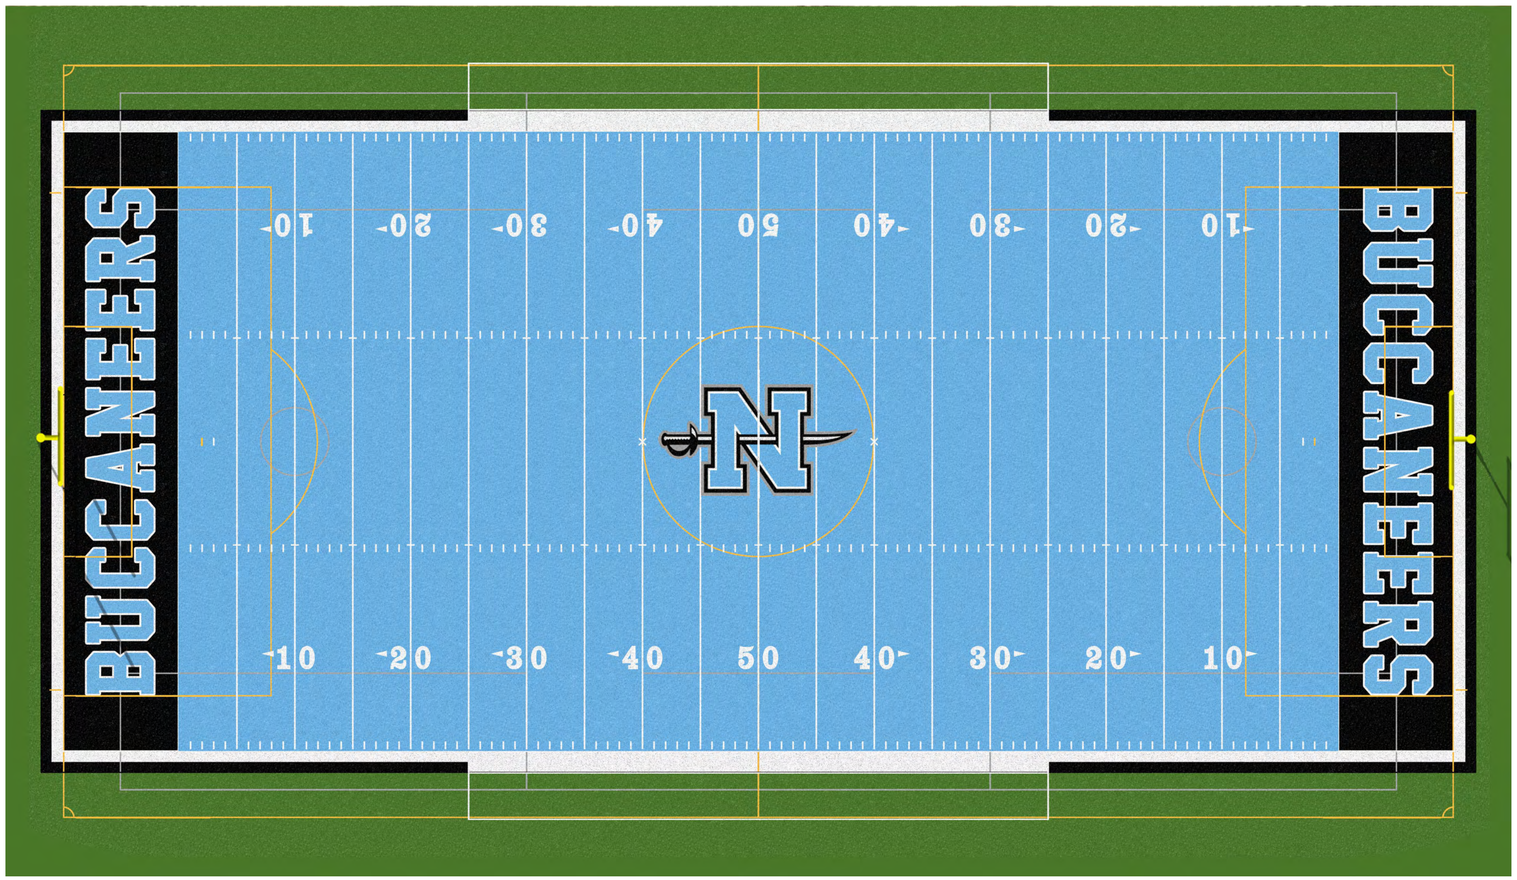


# FIELD COLORS

## PERMIT PURPOSES ONLY

**FIELD COLORS EXHIBIT**
**NORTH BAY HAVEN SYNTHETIC TURF**
**NORTH BAY HAVEN**
LYNN HAVEN, FLORIDA

| | |
|---|---|
| SCALE: | SHOWN |
| DESIGNED BY: | JFP |
| DRAWN BY: | JFP |
| REVIEWED BY: | SDM |
| ISSUE DATE: | 11/17/2026 |
| C/S: | 240.182E01 |
| NOT RELEASED FOR CONSTRUCTION BY: DATE: | |

McNEIL CARROLL ENGINEERING, INC.
Professional Engineering Consultants
475 Harrison Avenue, Suite 200
Panama City, Florida 32401
850-763-5730
STATE OF FLORIDA CERTIFICATE OF AUTHORIZATION NUMBER: 7288

| NO. | DATE | BY | REVISIONS |
|---|---|---|---|
| 01 | | | |
| 02 | | | |
| 03 | | | |
| 04 | | | |
| 05 | | | |

Sean D. McNeil, P.E.
PROFESSIONAL ENGINEER
FL LC # 49303

Robert L. Carroll, P.E.
PROFESSIONAL ENGINEER
FL LC # 57988

11/17/26

SHEET NUMBER 1 OF 1

240.182 – NORTH BAY HAVEN SYNTHETIC TURF

©MANEIL CARROLL ENGINEERING, INC. ALL RIGHTS RESERVED. NO PART OF THIS DOCUMENT MAY BE REPRODUCED OR UTILIZED IN any FORM WITHOUT PRIOR WRITTEN AUTHORIZATION OF MANEIL CARROLL ENGINEERING, INC.
C:\C-PROJECTS\240.182 – NORTH BAY HAVEN – SYNTHETIC TURF\DWG\240.182E01.DWG 11/17/2026 4:23 PM JFP